SOUTH ELEVATION
Scale: 1/4" = 1'-0" | 9




NORTH ELEVATION
Scale: 1/4" = 1'-0" | 8

EAST ELEVATION
Scale: 1/4" = 1'-0" | 7




WEST ELEVATION
Scale: 1/4" = 1'-0" | 6

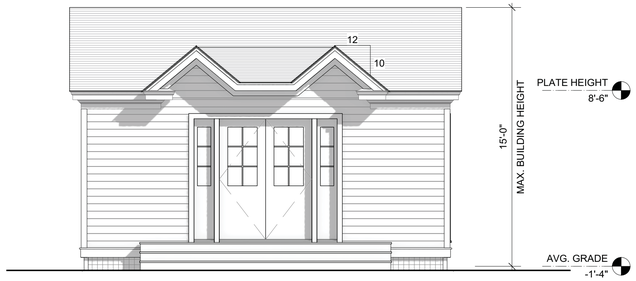


[Drawing Title]
Scale: 1/2" = 1'-0" | 5

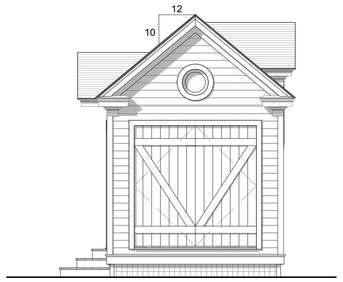


Scale: 1/4" = 1'-0"
ROOF PLAN | 3

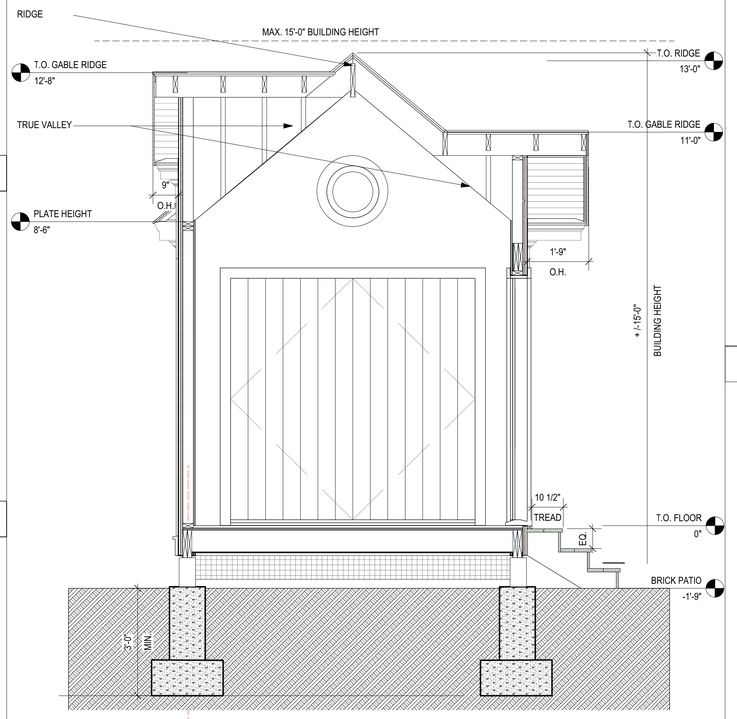


Scale: 1/4" = 1'-0"
FLOOR PLAN | 2

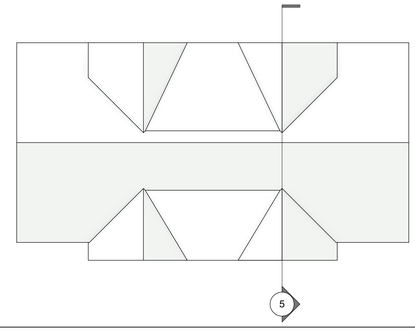


SITE PLAN
Scale: 1/8" = 1'-0" | 4

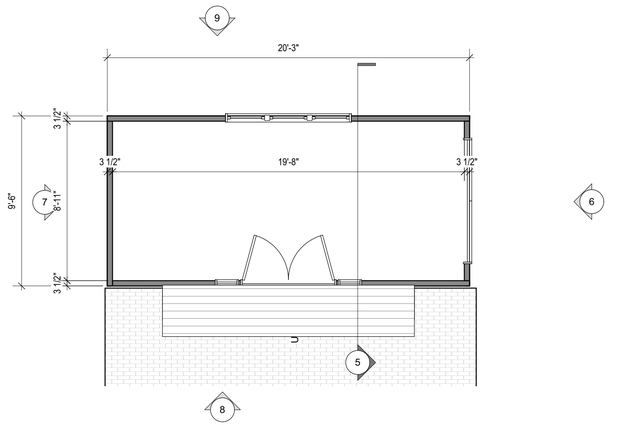


Scale: 1/4" = 1'-0"
FOUNDATION PLAN | 1

UNAUTHORIZED ALTERATION OR ADDITION TO THIS DRAWING AND RELATED DOCUMENTS IS A VIOLATION OF SEC. 7209 OF THE N.Y.S. EDUCATION LAW
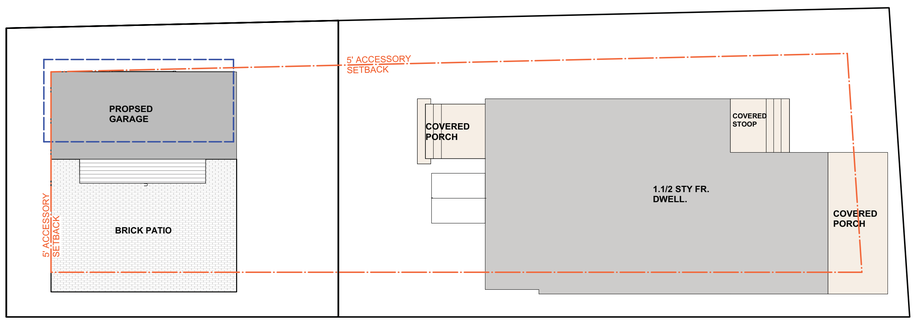
# MILLER-MORROW RESIDENCE

512 CARPENTER STREET,
GREENPORT, NEW YORK 11944

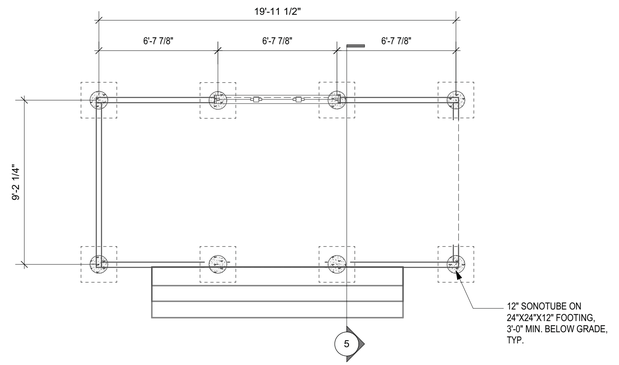BUILDING PERMIT

NEW STORAGE SHED

STRUCTURAL & CIVIL DESIGN
CODE COMPLIANCE

SHERMAN ENGINEERING
& CONSULTING
14 NELMAR AVENUE
ST AUGUSTINE, FL 32084
631.831.3872

PROJECT MANAGER:

Esra Ozcan

Associate A.I.A

Sag Harbor, New York, 11963
tel 631 833 4416
esra@ozcanarch.com
www.ozcanarch.com

March 16, 2021

SCALE: AS NOTED

SHEET NAME:

PLANS &
ELEVATIONS

SHEET NO:

A-100